Tab 5

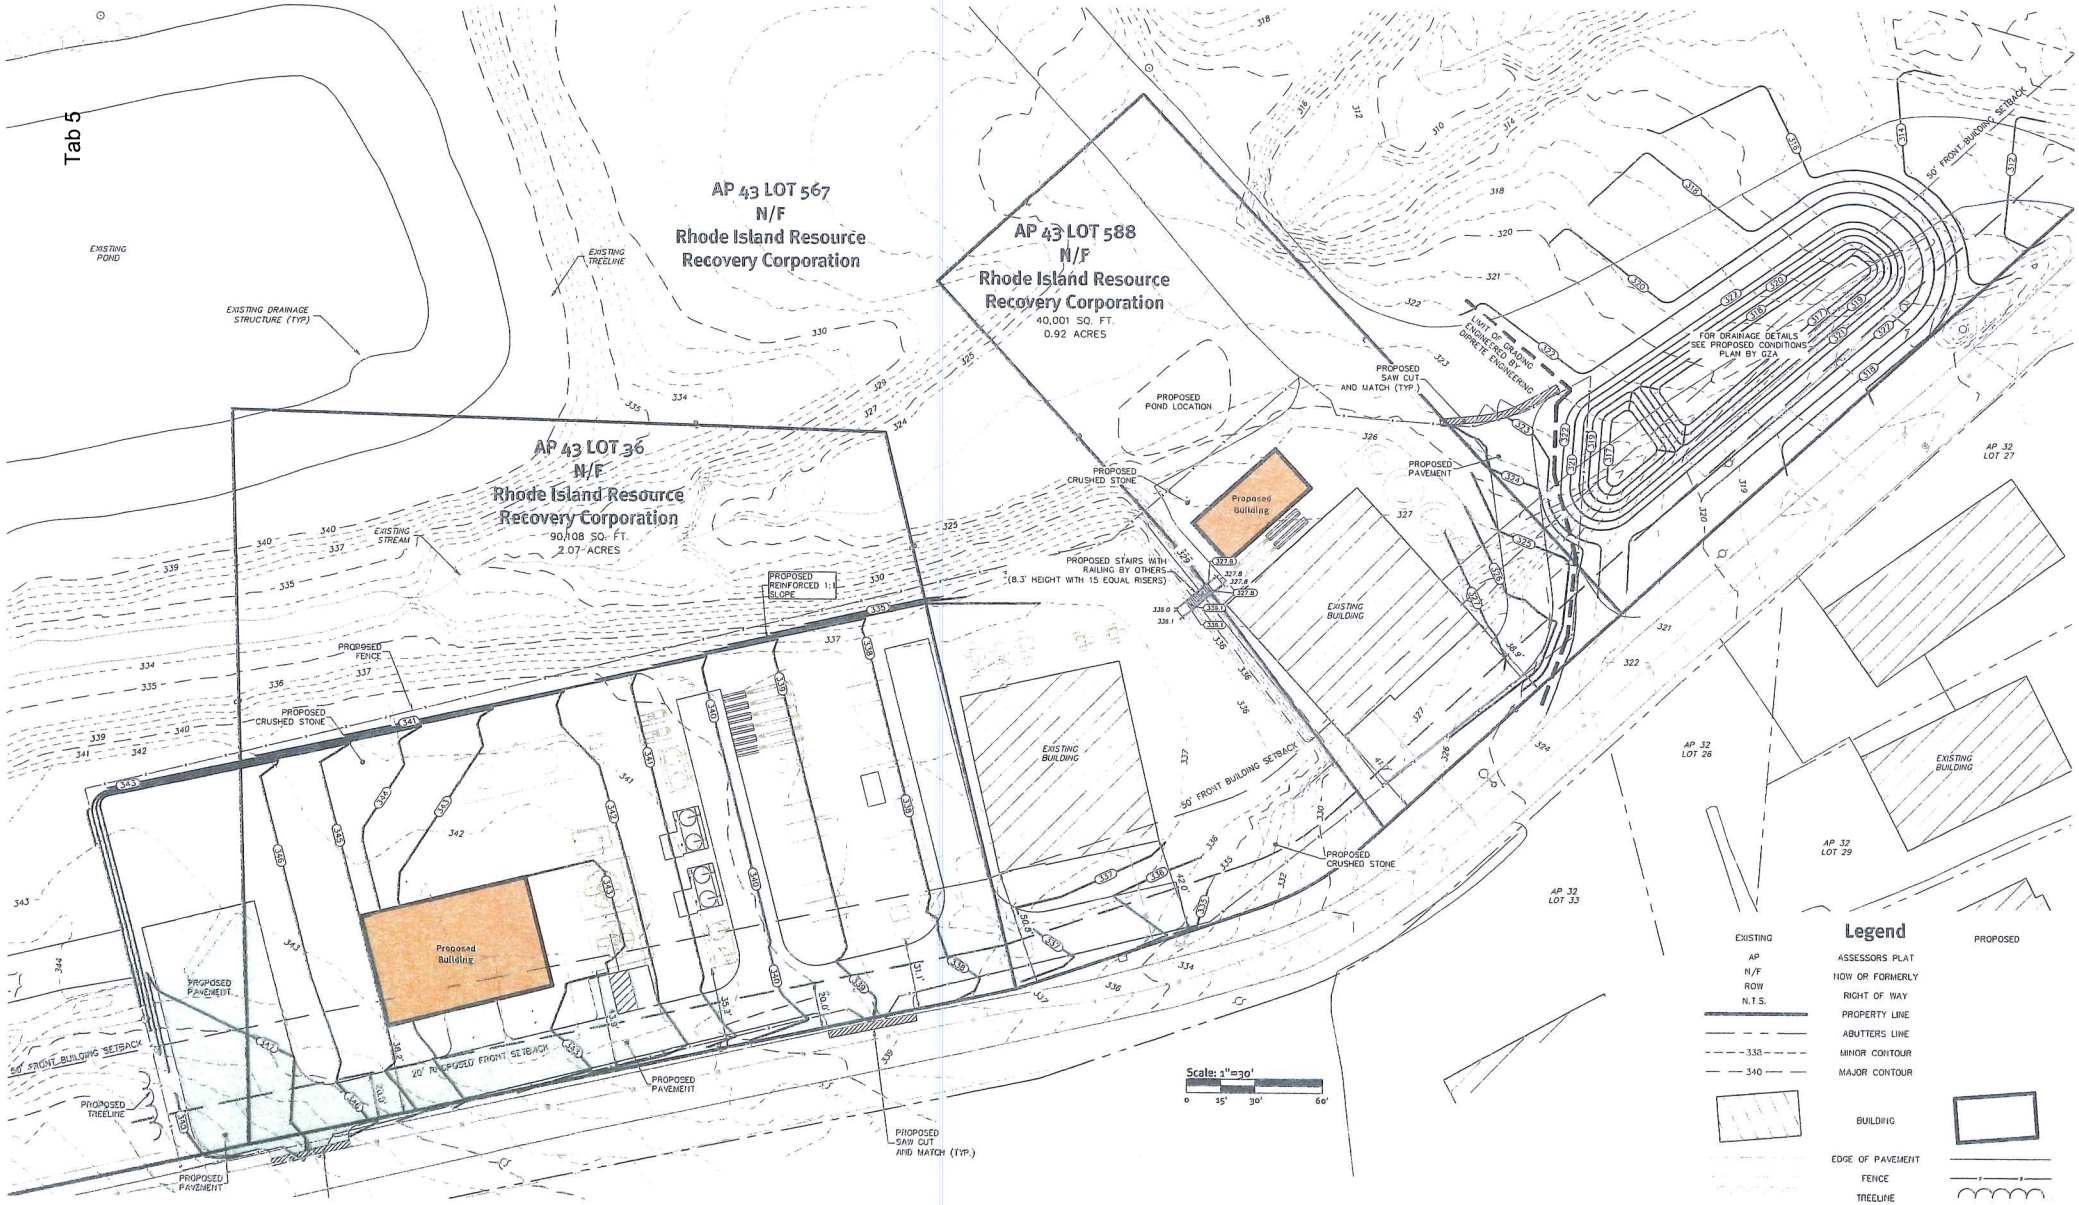
AP 43 LOT 567
N/F
Rhode Island Resource
Recovery Corporation
AP 43 LOT 588
N/F
Rhode Island Resource
Recovery Corporation
40,001 SQ. FT.
0.92 ACRES
AP 43 LOT 36
N/F
Rhode Island Resource
Recovery Corporation
90,108 SQ. FT.
2.07 ACRES
EXISTING POND
EXISTING DRAINAGE STRUCTURE (TYP)
EXISTING TREELINE
EXISTING STREAM
PROPOSED REINFORCED 1:1 SLOPE
PROPOSED FENCE
PROPOSED CRUSHED STONE
PROPOSED POND LOCATION
PROPOSED STAIRS WITH RAILING BY OTHERS (8.3' HEIGHT WITH 15 EQUAL RISERS)
PROPOSED SAW CUT AND MATCH (TYP.)
PROPOSED PAVEMENT
LIMIT OF GRADING ENGINEERED BY GOPRETE ENGINEERING
FOR DRAINAGE DETAILS SEE PROPOSED CONDITIONS PLAN BY GZA
Proposed Building
EXISTING BUILDING
50' FRONT BUILDING SETBACK
20' PROPOSED FRONT SETBACK
PROPOSED TREELINE
AP 32 LOT 27
AP 32 LOT 26
AP 32 LOT 29
AP 32 LOT 33
Scale: 1"=30'
0 15' 30' 60'
Legend
EXISTING
PROPOSED
AP ASSESSORS PLAT
N/F HOW OR FORMERLY
ROW RIGHT OF WAY
N.T.S.
PROPERTY LINE
ABUTTERS LINE
MINOR CONTOUR
MAJOR CONTOUR
BUILDING
EDGE OF PAVEMENT
FENCE
TREELINE